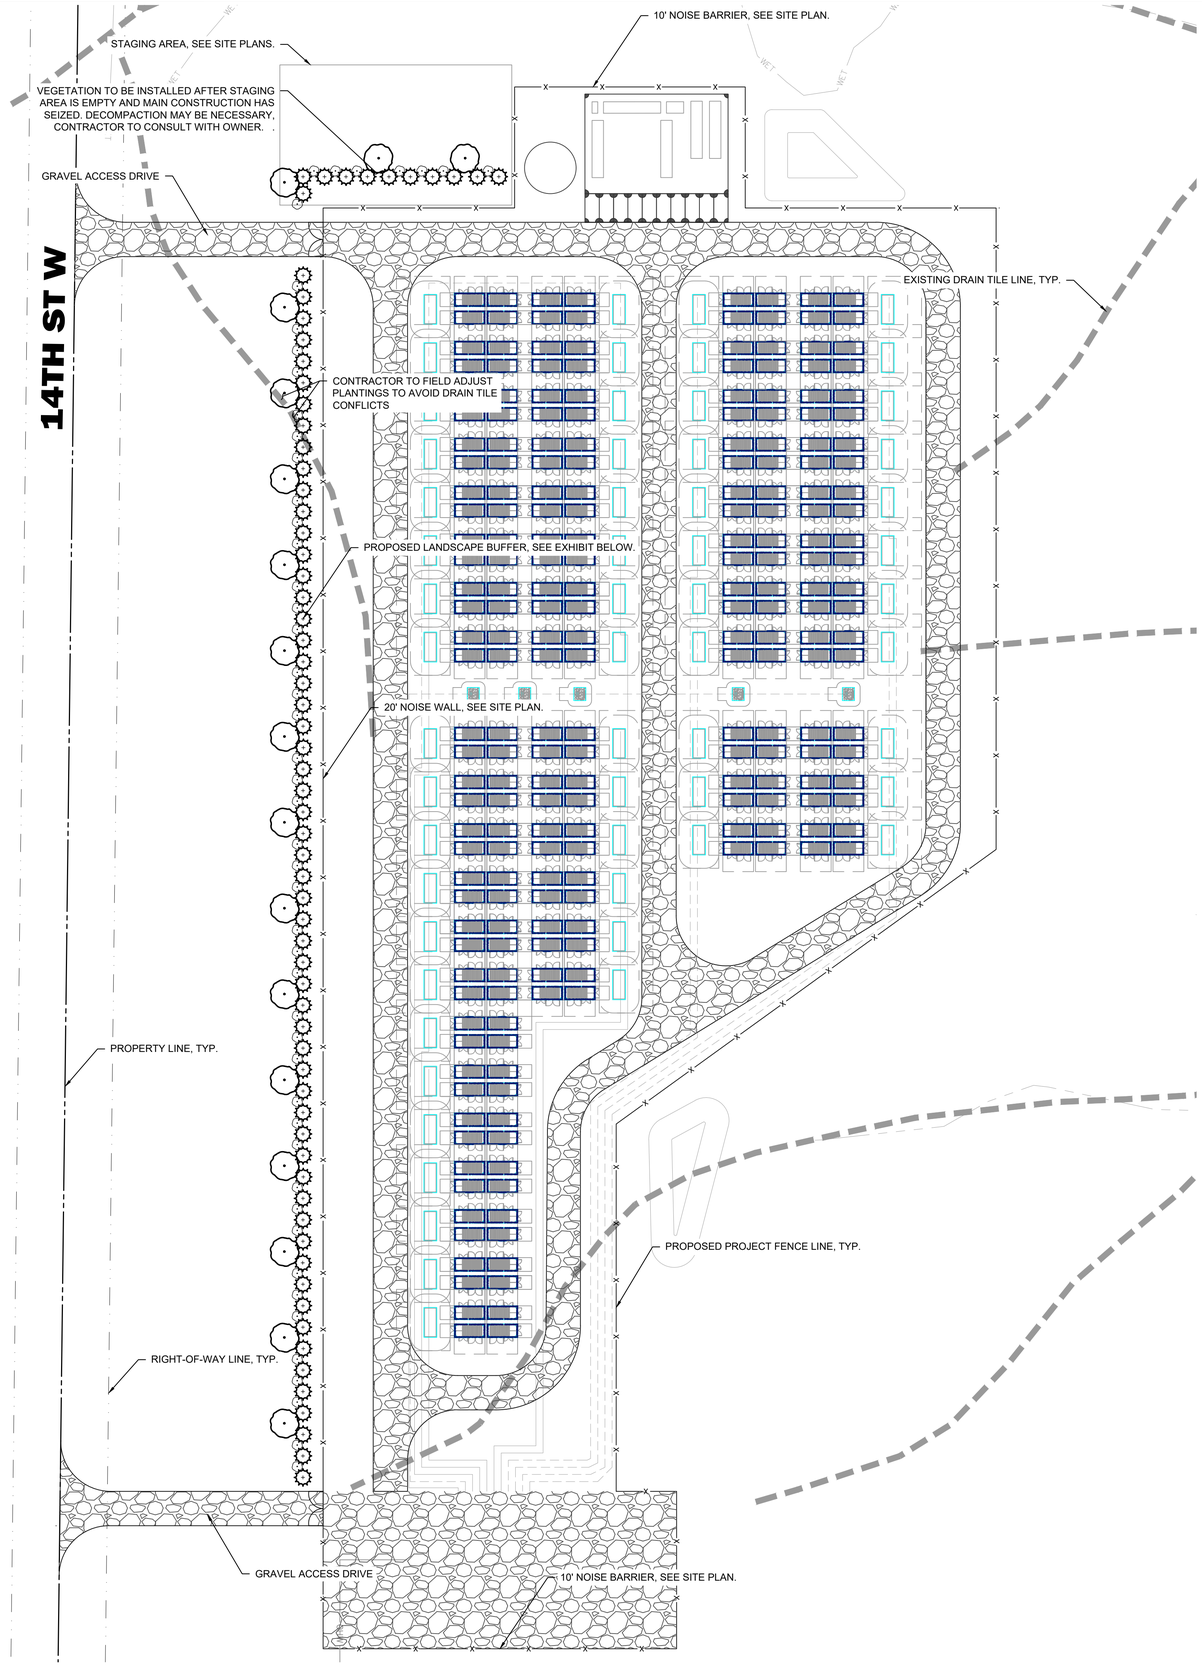


PLANT SCHEDULE


	ORNAMENTAL TREE SUGGESTED SPECIES: AMELANCHIER CANADENSIS MALUS VAR. MAGNOLIA STELLATA `CENTENNIAL` CERCIS CANADENSIS CARPINUS CAROLINIANA	17
	EVERGREEN TREE SUGGESTED SPECIES: THUJA `GREEN GIANT` JUNIPEROUS VIRGINIANA PICEA PUNGENS	68
	DECIDUOUS SHRUB SUGGESTED SPECIES: ARONIA ARBUTIFOLIA CORNUS SERICEA `CARDINAL` HAMAMELIS VIRGINIANA ILEX VERTICILLATA VIBURNUM DENTATUM VIBURNUM PRUNIFOLIUM	50

NOTE: GROUNDCOVER AND SEEDING TO BE DETERMINED AT A LATER DATE BASED ON FINAL DESIGN. SEE SHEET L-200 FOR NOTES AND PLANTING DETAILS.

NORTH

GRAPHIC SCALE IN FEET
0 25 50 100

LANDSCAPE BUFFER SEGMENT EXHIBIT

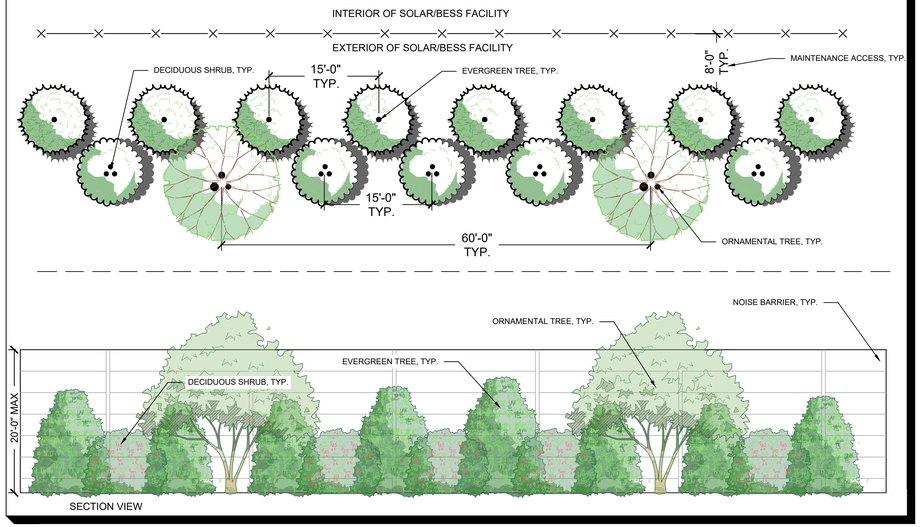

Drawing name: C:\Users\CHAD~1.GHO\AppData\Local\Temp\AcPublish_33876\Landscape Plan.dwg PLAN Jun 08, 2026 11:05am by ChadGholson
This document, together with the concepts and designs presented herein, as an instrument of service, is intended only for the specific purpose and client for which it was prepared. Reuse of and improper reliance on this document without written authorization and adaptation by Kimley-Horn and Associates, Inc. shall be without liability to Kimley-Horn and Associates, Inc.

No.	DATE	BY

Kimley»Horn
© 2026 KIMLEY-HORN AND ASSOCIATES, INC.
1201 WINFIELD ROAD, SUITE 600
NAPERVILLE, IL 60563
PHONE: 630-487-3500
WWW.KIMLEY-HORN.COM

SCALE: AS NOTED
DESIGNED BY: BJL
DRAWN BY: BJL
CHECKED BY: RJS

new leaf energy


LANDSCAPE PLAN

TIGER STORAGE
EAST OF 14TH ST W, OAK GROVE, IL, 61264

ORIGINAL ISSUE: 03/31/2026
KHA PROJECT NO. 268287036
SHEET NUMBER
L-101

NOTES:

1. INSPECT TREE FOR DAMAGED BRANCHES, APPLY CORRECTIVE PRUNING.
2. SET ROOT BALL ON UNEXCAVATED OR TAMPED SOIL. TOP OF ROOTBALL SHALL BE TWO INCHES ABOVE SURROUNDING GRADE WITH BURLAP AND WIRE BASKET INTACT.
3. REMOVE WIRE BASKET AND BURLAP DOWN FOUR TO SIX INCHES BELOW TOP OF ROOT BALL. REMOVE ALL TWINE AND (IF USED), SYNTHETIC MATERIAL. REMOVE OR CORRECT GIRDLING ROOTS.
4. TAMP EXCAVATED SOIL AROUND BASE OF ROOTBALL.
5. BACKFILL REMAINDER EXCAVATED SOIL TAMPED LIGHTLY. HIGH CLAY OR POOR SOIL SHALL RECEIVE SOIL AMENDMENT PER LANDSCAPE NOTES.
6. WATER THOROUGHLY WITHIN TWO HOURS USING 10 TO 15 GALLONS OF WATER.
7. APPLY MULCH IN EVEN LAYER, KEEPING AWAY FROM ROOT FLARE.
8. FINAL LOCATION OF TREE TO BE APPROVED BY OWNER.

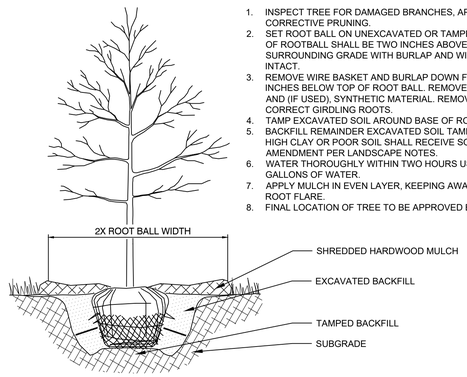


1 TREE PLANTING

NTS


NOTES:

1. INSPECT TREE FOR DAMAGED BRANCHES, APPLY CORRECTIVE PRUNING.
2. SET ROOT BALL ON UNEXCAVATED OR TAMPED SOIL. TOP OF ROOTBALL SHALL BE TWO INCHES ABOVE SURROUNDING GRADE WITH BURLAP AND WIRE BASKET INTACT.
3. REMOVE WIRE BASKET AND BURLAP DOWN FOUR TO SIX INCHES BELOW TOP OF ROOT BALL. REMOVE ALL TWINE AND (IF USED), SYNTHETIC MATERIAL. REMOVE OR CORRECT GIRDLING ROOTS.
4. TAMP EXCAVATED SOIL AROUND BASE OF ROOTBALL.
5. BACKFILL REMAINDER EXCAVATED SOIL TAMPED LIGHTLY. HIGH CLAY OR POOR SOIL SHALL RECEIVE SOIL AMENDMENT PER LANDSCAPE NOTES.
6. WATER THOROUGHLY WITHIN TWO HOURS USING 10 TO 15 GALLONS OF WATER.
7. APPLY MULCH IN EVEN LAYER, KEEPING AWAY FROM ROOT FLARE.
8. FINAL LOCATION OF TREE TO BE APPROVED BY OWNER.

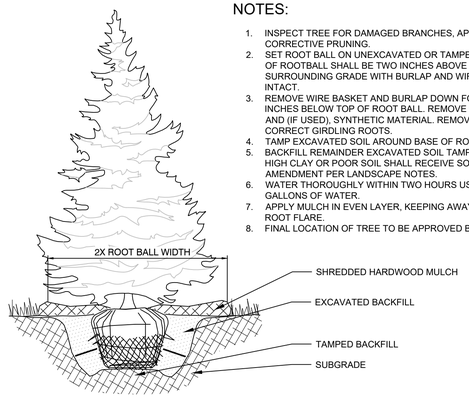

2 EVERGREEN TREE PLANTING

NTS

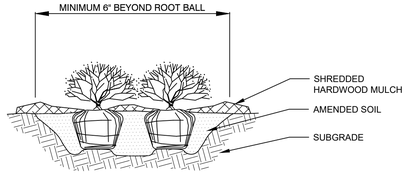

NOTES:

1. APPLY CORRECTIVE PRUNING.
2. SET ROOT BALL OR CONTAINER ON UNEXCAVATED OR TAMPED SOIL. TOP OF ROOTBALL (CONTAINER) SHALL BE ONE INCH ABOVE SURROUNDING GRADE. FOR LARGER SHRUBS WITHIN PLANTING BED DIG A DEEPER PIT ONLY FOR THOSE SHRUBS.
3. REMOVE BURLAP FROM TOP HALF THE LENGTH OF ROOTBALL. TWINE AND (IF USED) SYNTHETIC MATERIAL SHALL BE REMOVED FROM PLANTING BED. FOR CONTAINER GROWN SHRUBS, REMOVE CONTAINER AND LOOSEN ROOTS PRIOR TO INSTALLATION.
4. REMOVE OR CORRECT GIRDLING ROOTS.
5. PLUMB AND BACKFILL WITH AMENDED SOIL PER LANDSCAPE NOTES. WATER THOROUGHLY WITHIN TWO HOURS.
6. APPLY MULCH IN EVEN LAYER, KEEPING AWAY FROM ROOT FLARE. MULCH LIMITS FOR SHRUBS EXTEND TO ALL LIMITS OF PLANTING BED, SEE PLANS FOR BED LAYOUTS.

3 SHRUB PLANTING

NTS

GENERAL LANDSCAPE NOTES

1. THE LANDSCAPE CONTRACTOR SHALL BE RESPONSIBLE FOR INSTALLING MATERIALS AND PLANTS SHOWN ON THE LANDSCAPE PLAN. THE CONTRACTOR IS RESPONSIBLE FOR THE COST TO REPAIR UTILITIES, ADJACENT LANDSCAPE, PUBLIC AND PRIVATE PROPERTY THAT IS DAMAGED BY THE CONTRACTOR OR THEIR SUBCONTRACTOR'S OPERATIONS DURING INSTALLATION OR DURING THE SPECIFIED MAINTENANCE PERIOD. CALL FOR UTILITY LOCATIONS PRIOR TO ANY EXCAVATION.
2. THE CONTRACTOR SHALL REPORT ANY DISCREPANCY IN PLAN VS. FIELD CONDITIONS IMMEDIATELY TO THE LANDSCAPE ARCHITECT, PRIOR TO CONTINUING WITH THAT PORTION OF WORK.
3. NO PLANTING WILL BE INSTALLED UNTIL ALL GRADING AND CONSTRUCTION HAS BEEN COMPLETED IN THE IMMEDIATE AREA.
4. THE CONTRACTOR SHALL BE RESPONSIBLE FOR THE REPAIR OF ANY OF THEIR TRENCHES OR EXCAVATIONS THAT SETTLE.
5. DO NOT DISTURB THE EXISTING PAVING, LIGHTING, OR LANDSCAPING THAT EXISTS ADJACENT TO THE SITE UNLESS OTHERWISE NOTED ON PLAN.
6. PLANT QUANTITIES SHOWN ARE FOR THE CONVENIENCE OF THE OWNER AND JURISDICTIONAL REVIEW AGENCIES. THE CONTRACTOR IS RESPONSIBLE FOR VERIFYING ALL PLANT QUANTITIES AS DRAWN.
7. THE CONTINUED MAINTENANCE OF ALL REQUIRED LANDSCAPING SHALL BE THE RESPONSIBILITY OF THE OWNER OF THE PROPERTY ON WHICH SAID MATERIALS ARE REQUIRED. ALL PLANT MATERIALS REQUIRED BY THIS SECTION SHALL BE MAINTAINED AS LIVING VEGETATION AND SHALL BE PROMPTLY REPLACED IF THE PLANT MATERIAL HAS DIED PRIOR TO FINAL ACCEPTANCE.
8. NO GENERAL SPRAY OF HERBICIDES IS TO BE USED FOR ANY SEEDED AREAS.
9. ONLY HERBICIDES FORMULATED FOR ANIMAL SAFETY SHALL BE USED.
10. ALL WORK DEEMED NATURAL AREA TO BE SEEDED OR PLANTED SHALL BE PERFORMED BY A QUALIFIED LANDSCAPE CONTRACTOR.
11. SEED SHALL BE OBTAINED FROM SOURCE SPECIALIZING IN NATIVE SPECIES, WHERE AVAILABLE OR AS APPROVED BY CLIENT OR CLIENT'S REPRESENTATIVE.
12. ALL SEED MIXES SHALL BE INSTALLED WITH A COVER CROP DEPENDENT ON SEASON AND REQUIREMENTS SPECIFIED PER SEED MIX / SEED SUPPLIER.

No.	DATE	BY

Kimley»Horn
© 2026 KIMLEY-HORN AND ASSOCIATES, INC.
4201 WINFIELD ROAD, SUITE 600
WARRENVILLE, IL 60555
PHONE: 630-487-5500
WWW.KIMLEY-HORN.COM

SCALE: AS NOTED
DESIGNED BY: BJL
DRAWN BY: BJL
CHECKED BY: RJS

new leaf energy

LANDSCAPE NOTES AND DETAILS

TIGER STORAGE
EAST OF 14TH ST W, OAK GROVE, IL, 61264

ORIGINAL ISSUE: 03/31/2026
KHA PROJECT NO. 268287036
SHEET NUMBER
L-200

Drawing name: C:\Users\CHADD~1.GHO\AppData\Local\Temp\AcPublish_33876\Landscape Plan.dwg NOTES DETAILS Jun 08, 2026 11:05am by ChadGholson
This document, together with the concepts and designs presented herein, as an instrument of service, is intended only for the specific purpose and client for which it was prepared. Reuse of and improper reliance on this document without written authorization and adaptation by Kimley-Horn and Associates, Inc. shall be without liability to Kimley-Horn and Associates, Inc.